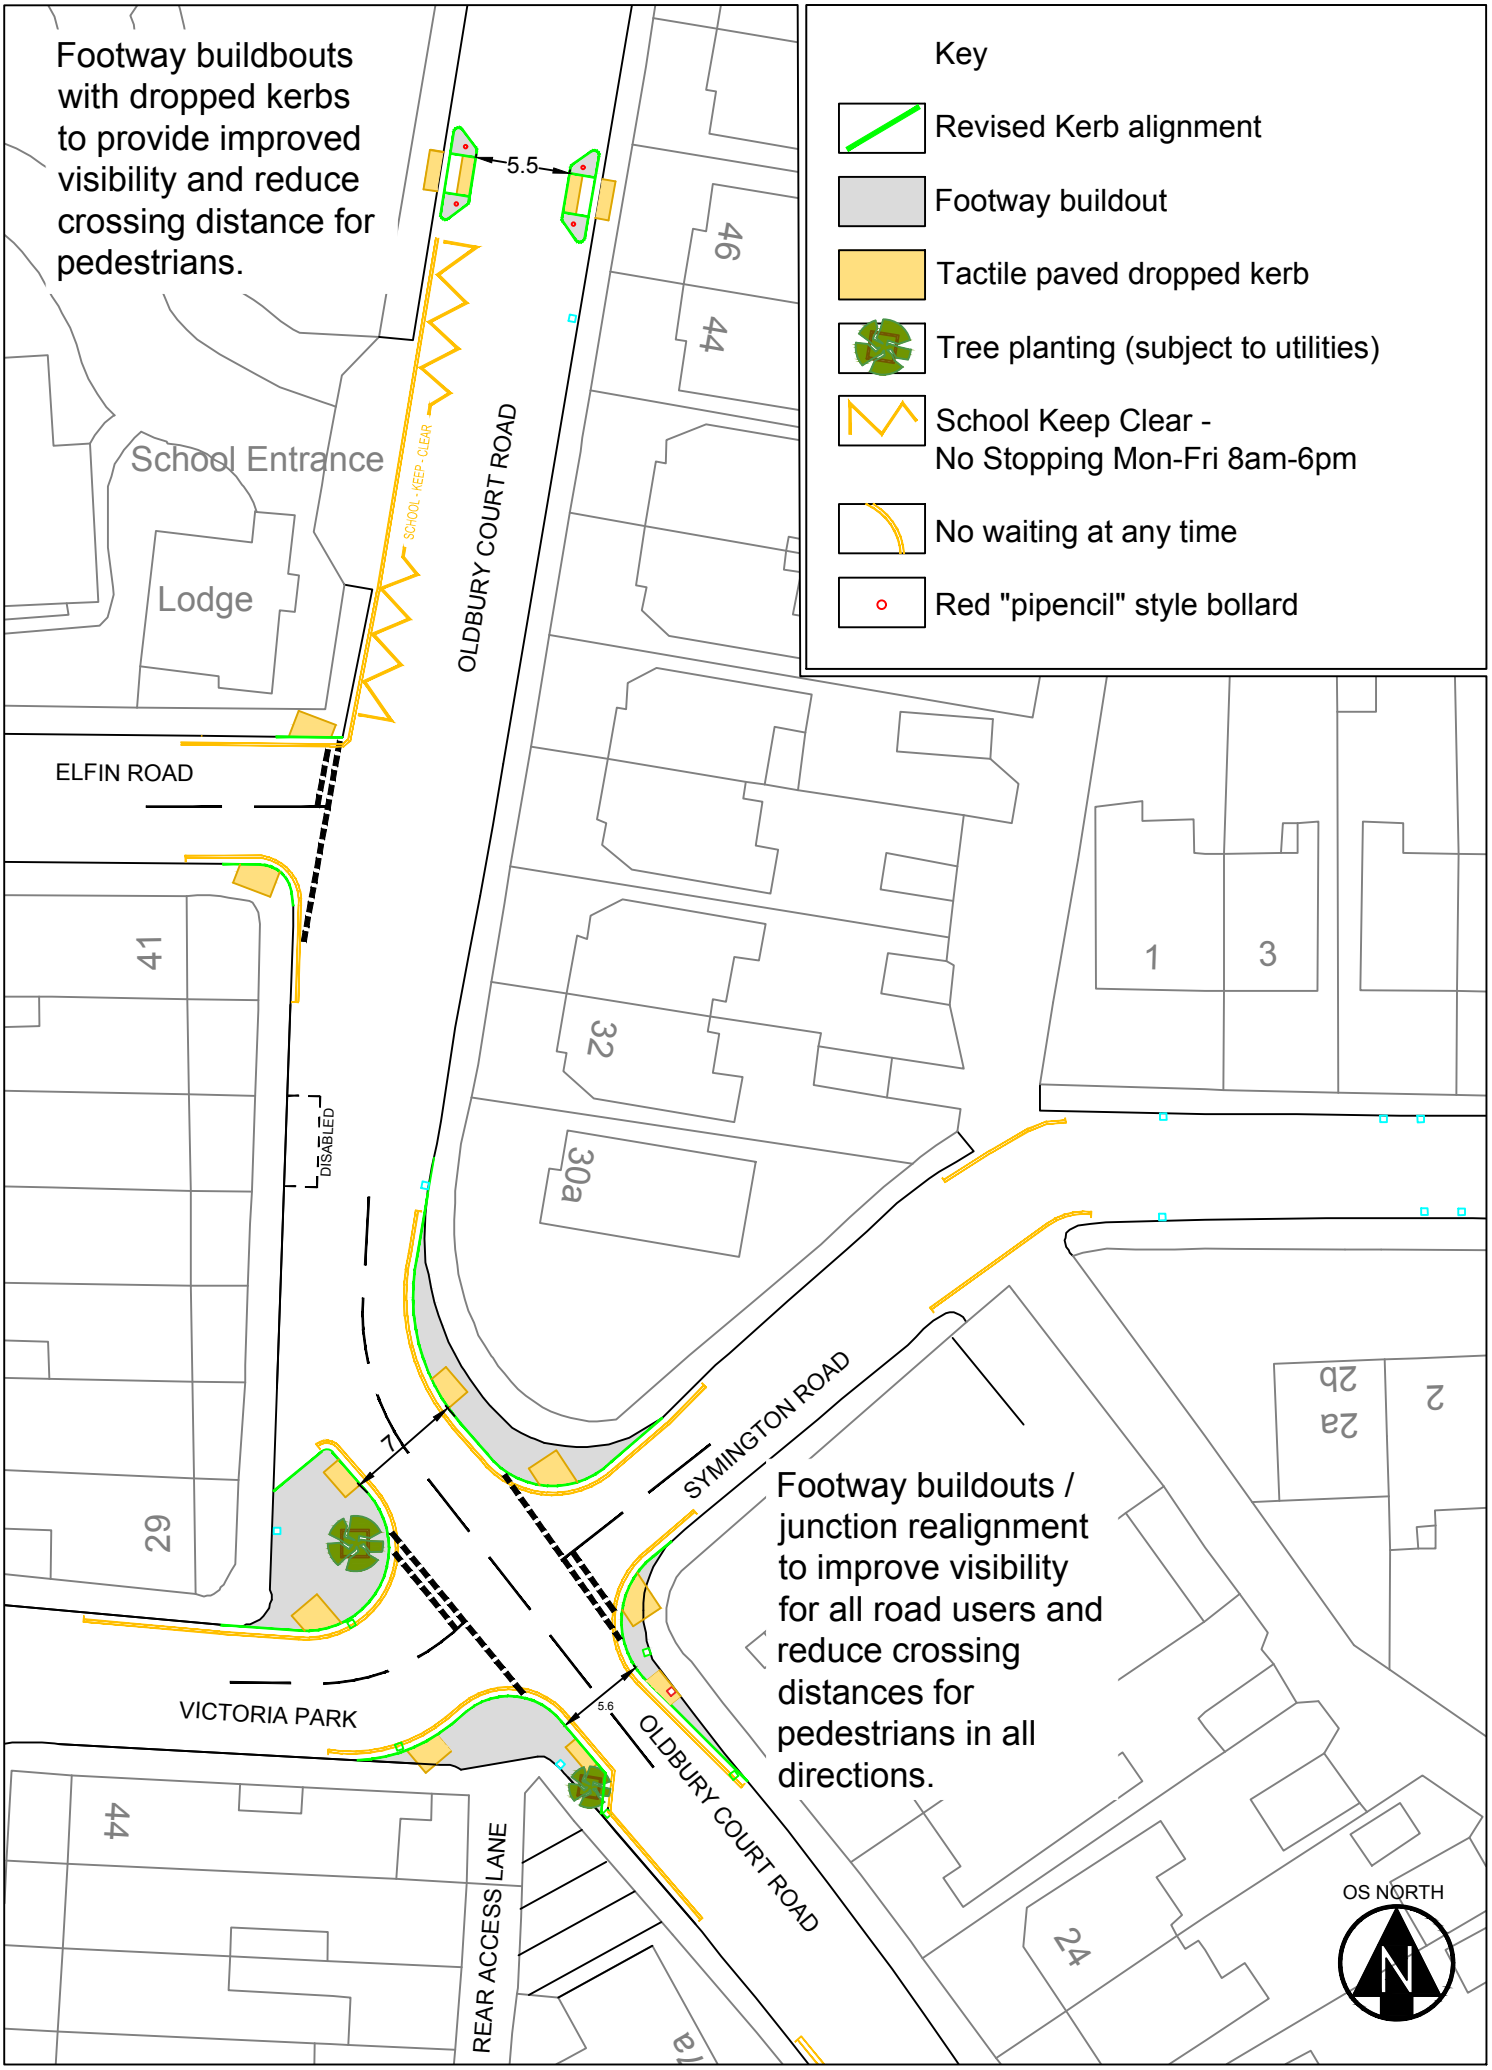

Growth & Regeneration

P Mellor (Director: Management of Place)
City Hall
PO Box 3399
Bristol
BS1 9NE

LOCAL & SUSTAINABLE TRANSPORT

Proposed Pedestrian & Junction Improvement Measures
Oldbury Court Road

This map is reproduced from Ordnance Survey material with the permission of Ordnance Survey on behalf of the Controller of Her Majesty's Stationery Office © Crown copyright.
Unauthorised reproduction infringes Crown copyright and may lead to prosecution or civil proceedings. Bristol City Council. 100023406.2014

Dwg	RS18011-CON1	Rev	
Scale	NTS @ A3		
Date	17.11.20	Init	A.J.S

S:\TRAFFIC\Traffar\Road Safety and Local Engineering\001_Traffic Schemes\RS18000\RS18011 - S106 3 Matthias\006_Drawings\Working\Oldbury Court Road Consultation design.dwg, Plotted by BRPLAS on Jan 18, 2021 - 3:34pm