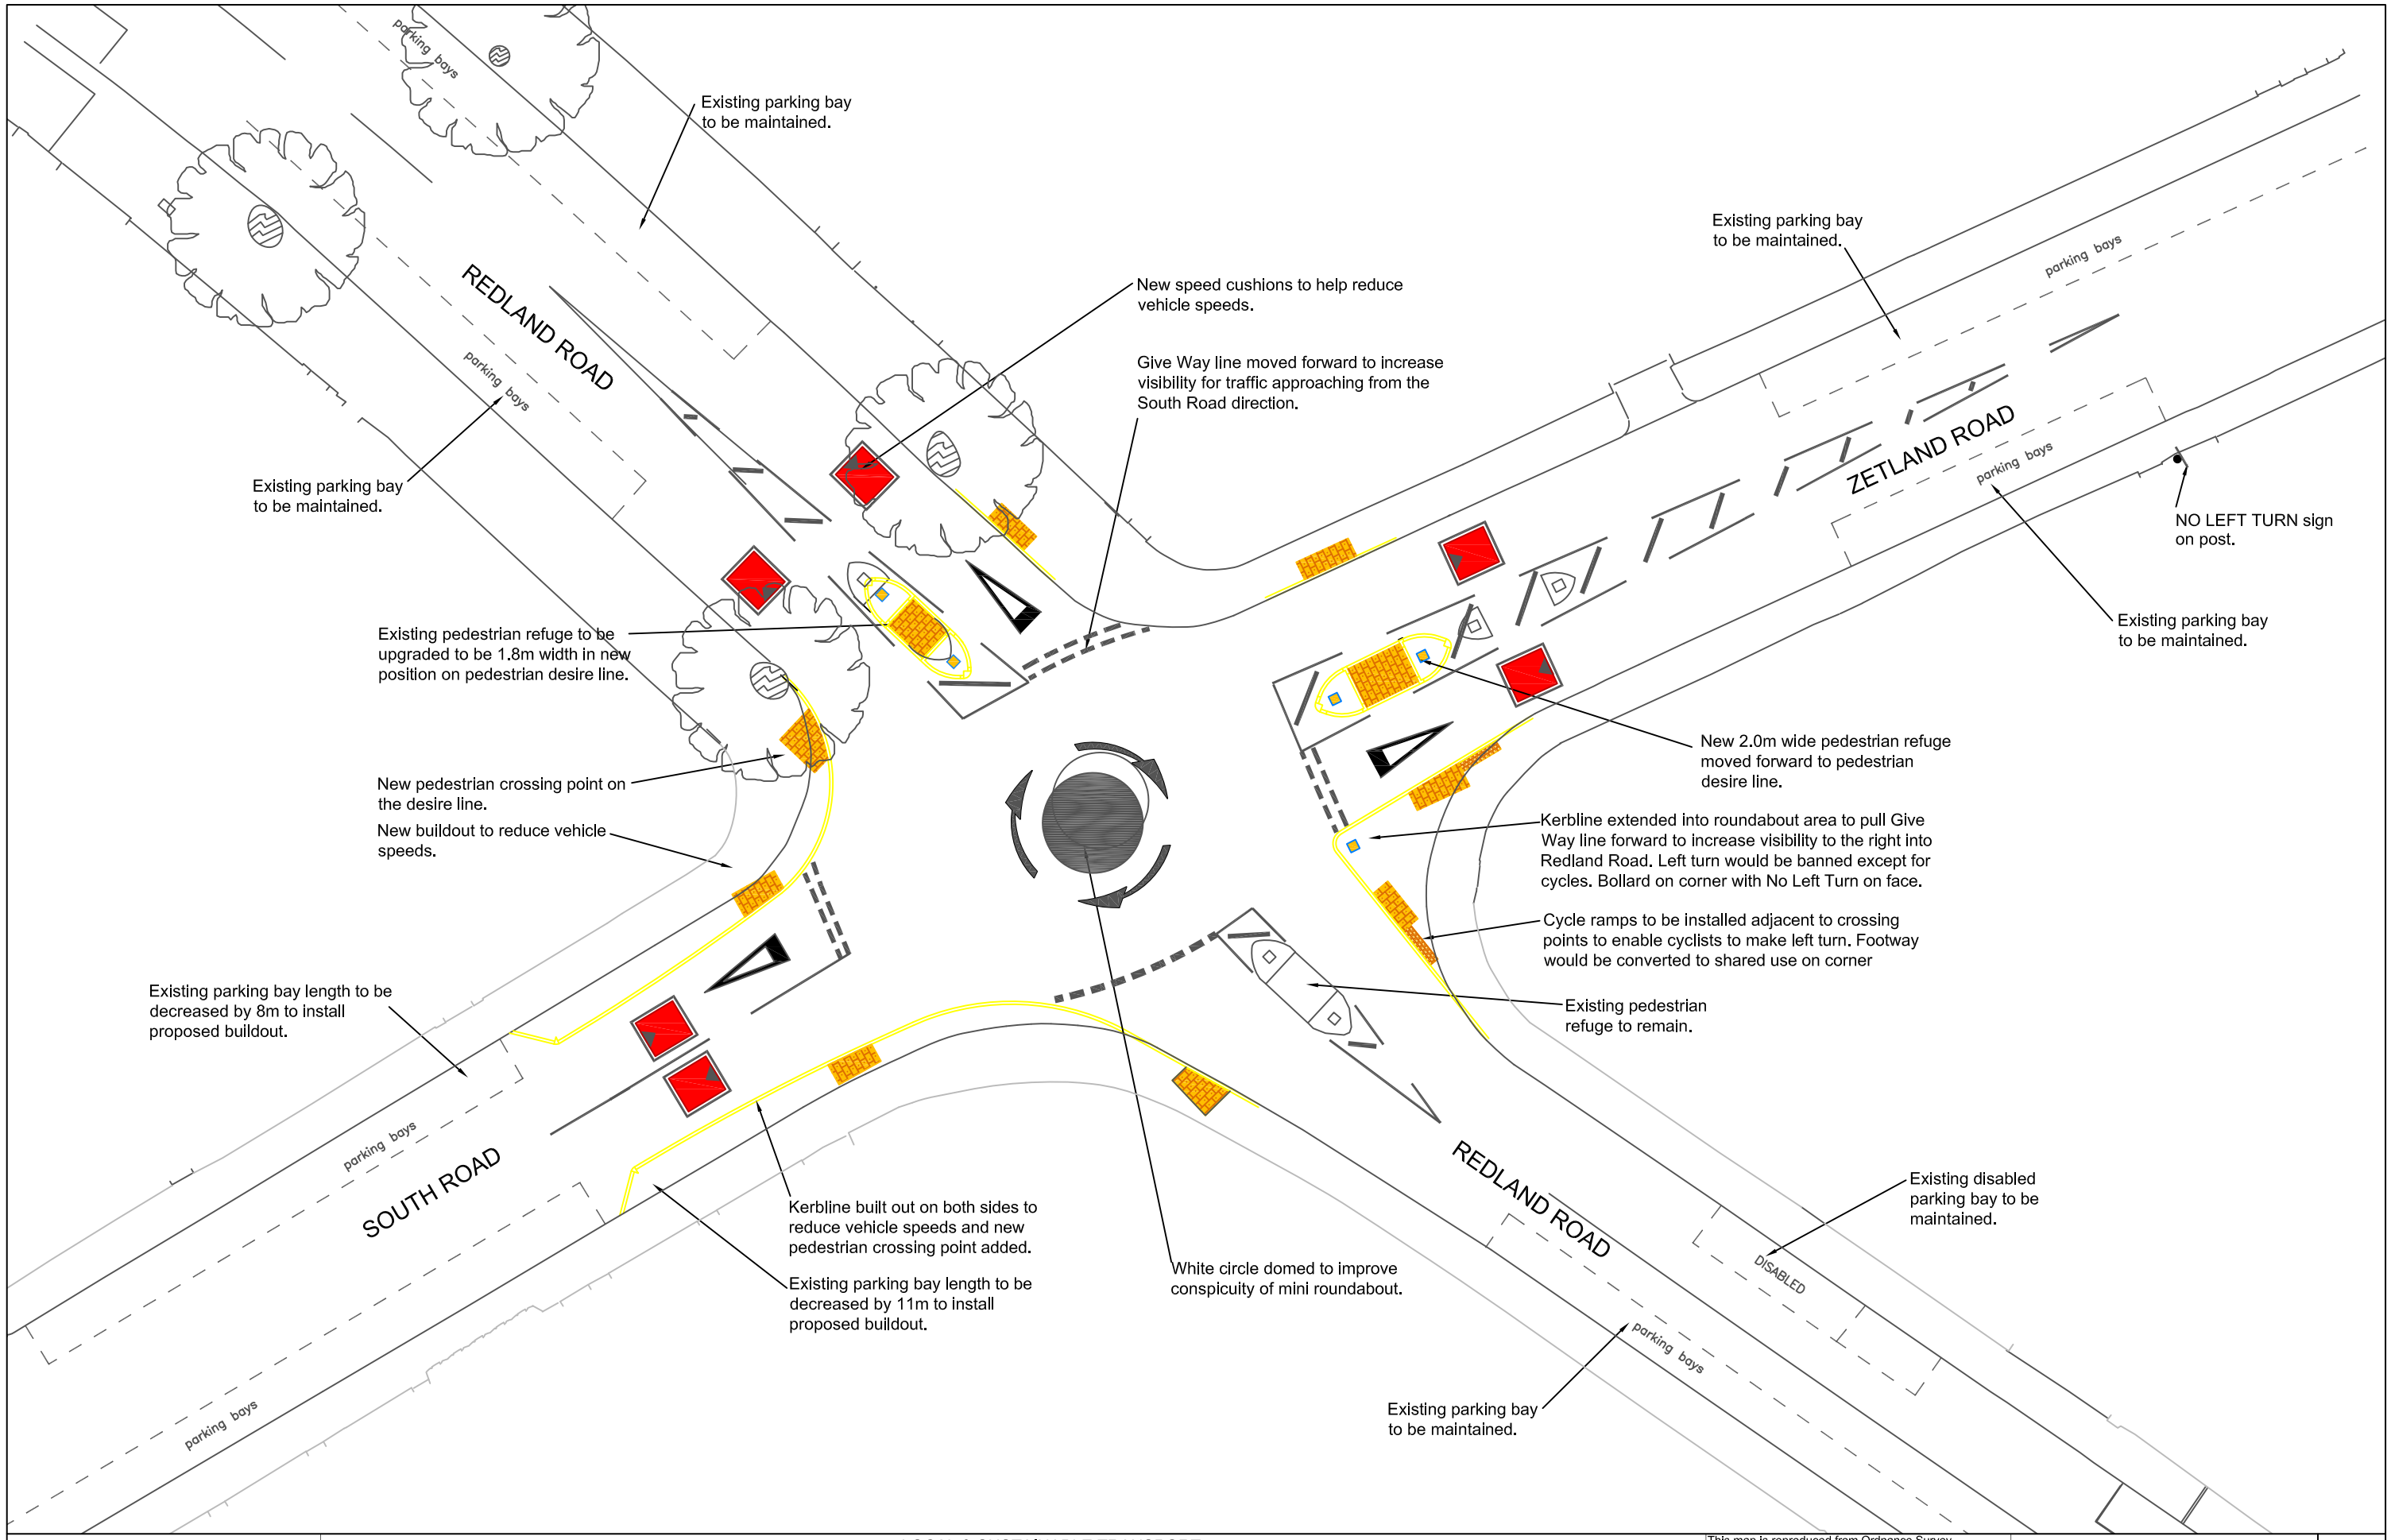

Growth & Regeneration
P Mellor (Director: Management of Place)
City Hall
PO Box 3176
Bristol
BS3 9FS

LOCAL & SUSTAINABLE TRANSPORT

Zetland Road/Redland Road RBT improvement
Proposed Local Safety Scheme with Banned Left Turn Option

This map is reproduced from Ordnance Survey material with the permission of Ordnance Survey on behalf of the Controller of Her Majesty's Stationery Office © Crown copyright. Unauthorised reproduction infringes Crown copyright and may lead to prosecution or civil proceedings.
Bristol City Council. 100023406. 2014

Dwg T227-105	Rev
Scale NTS @ A3	
Date May 2019	Init CMB

S:\TRAFFIC\TrafMan\00TM Projects\RS18000\RS18034 - Zetland Road Redland Road LSS\008_Consultation\Inside consultation.dwg : Plotted by brpkcmb on May 08, 2019 - 2:12pm